







South Elevation

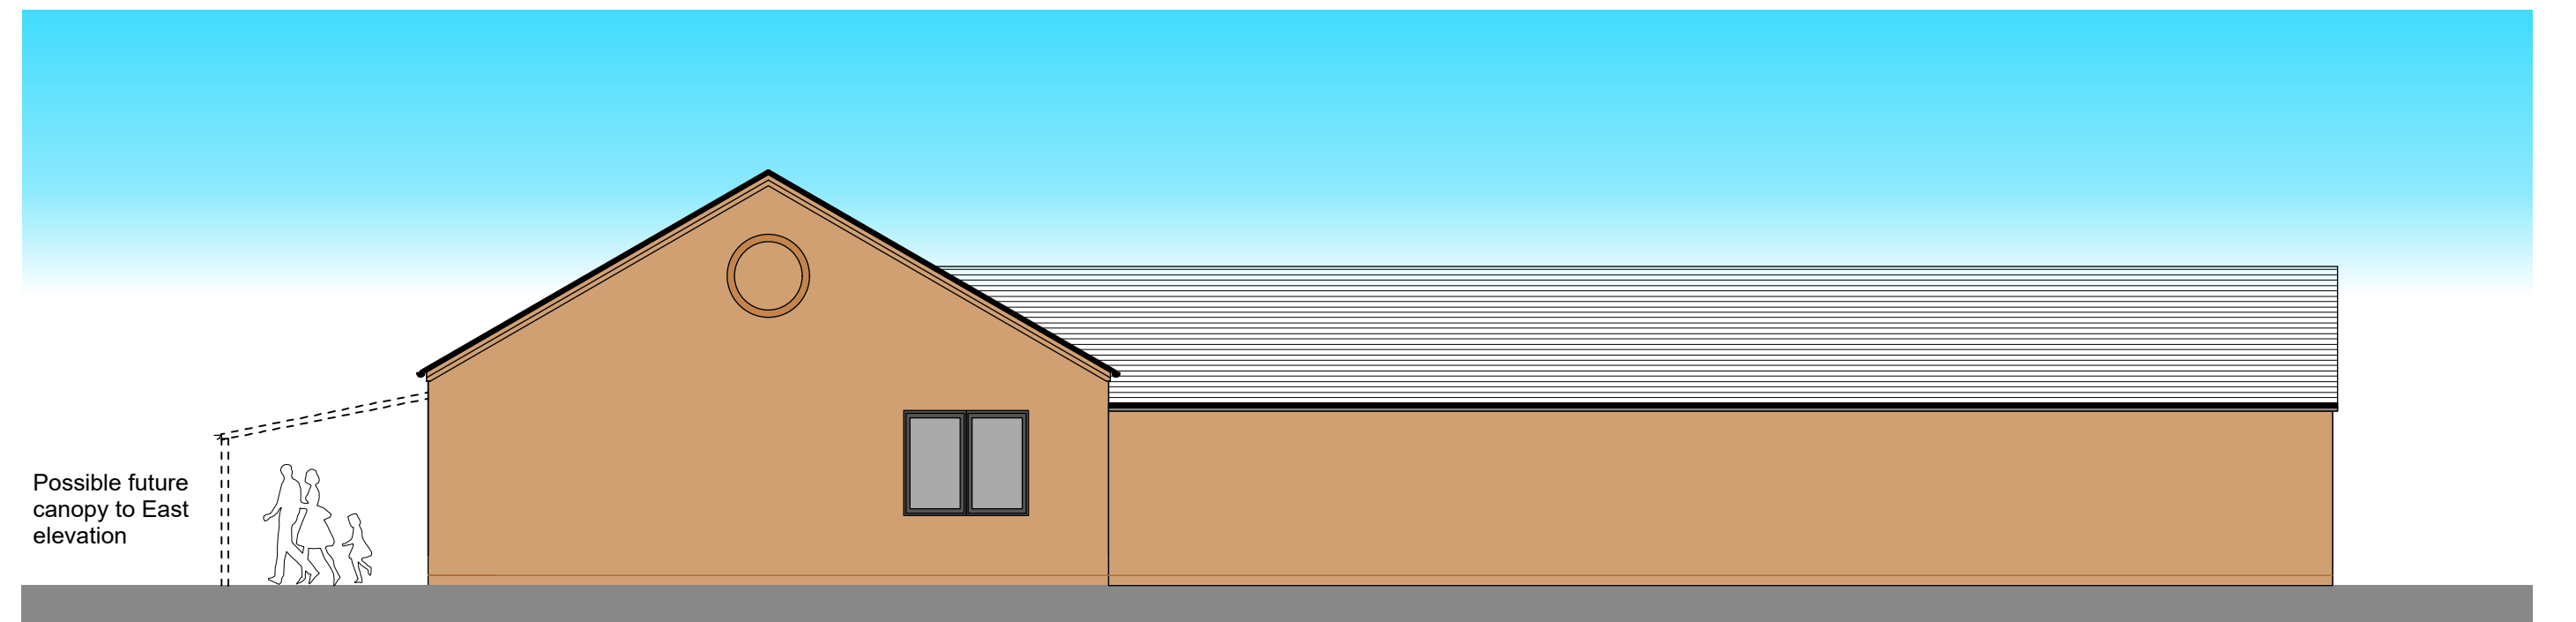


North Elevation

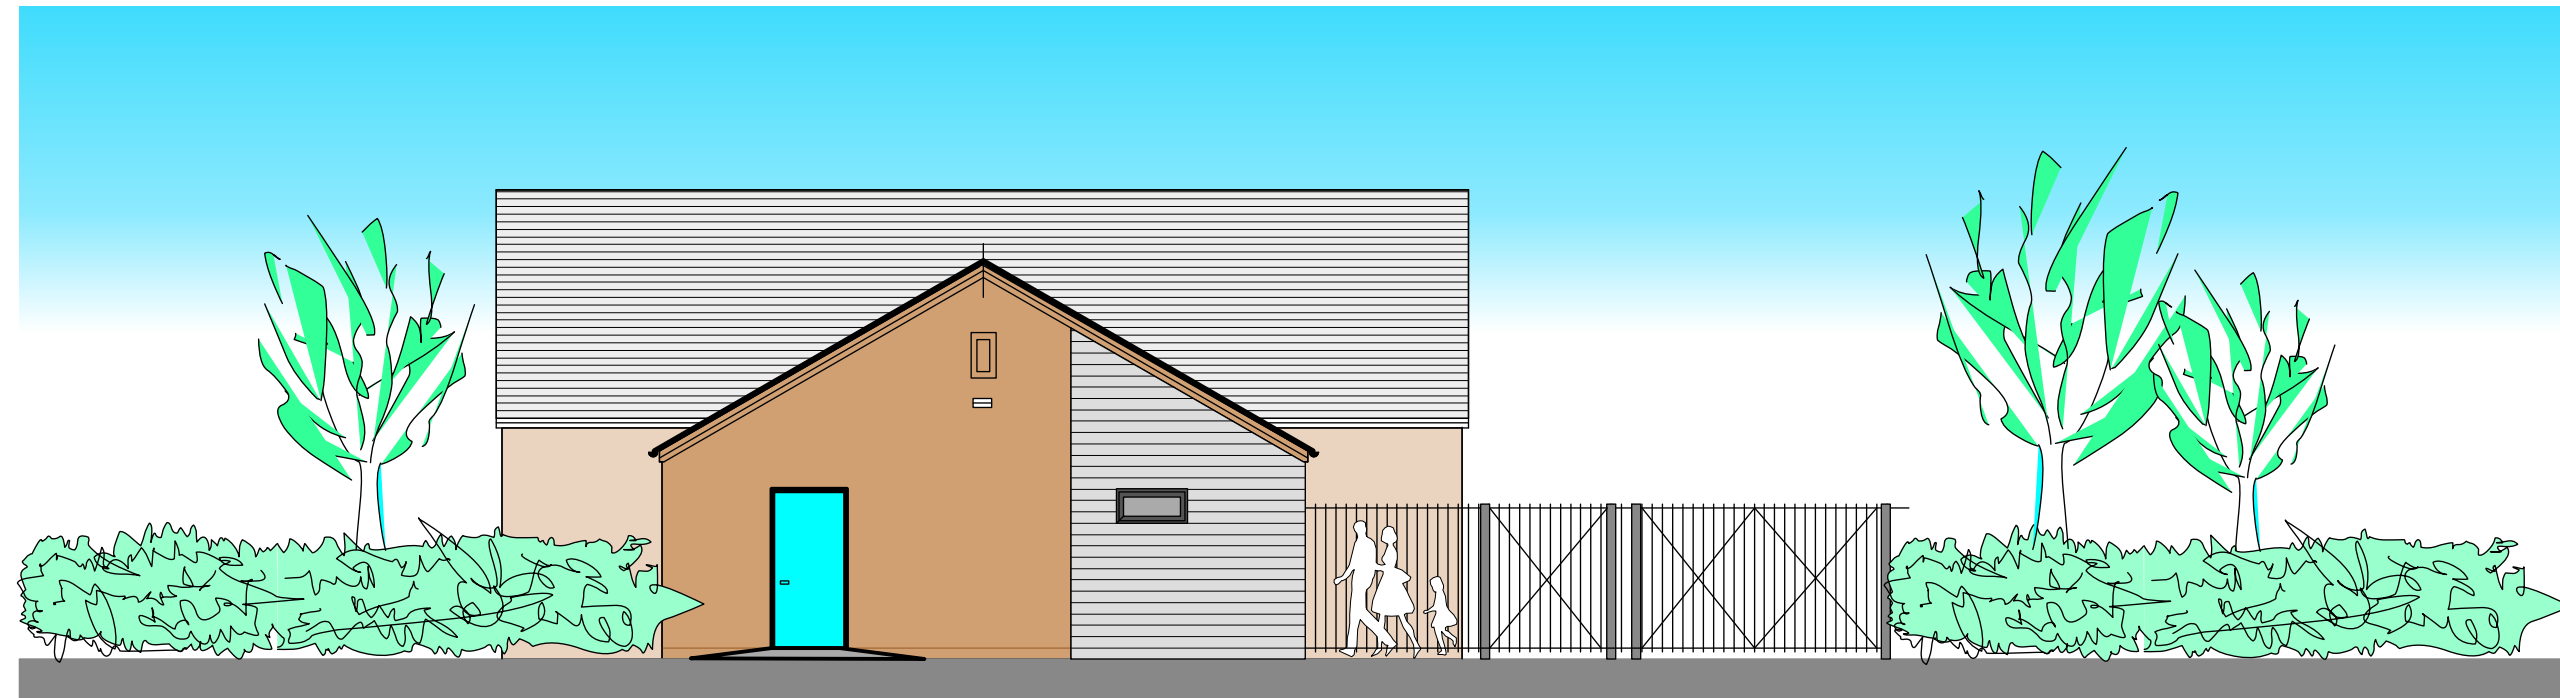

West Elevation (view from Jubilee Field)

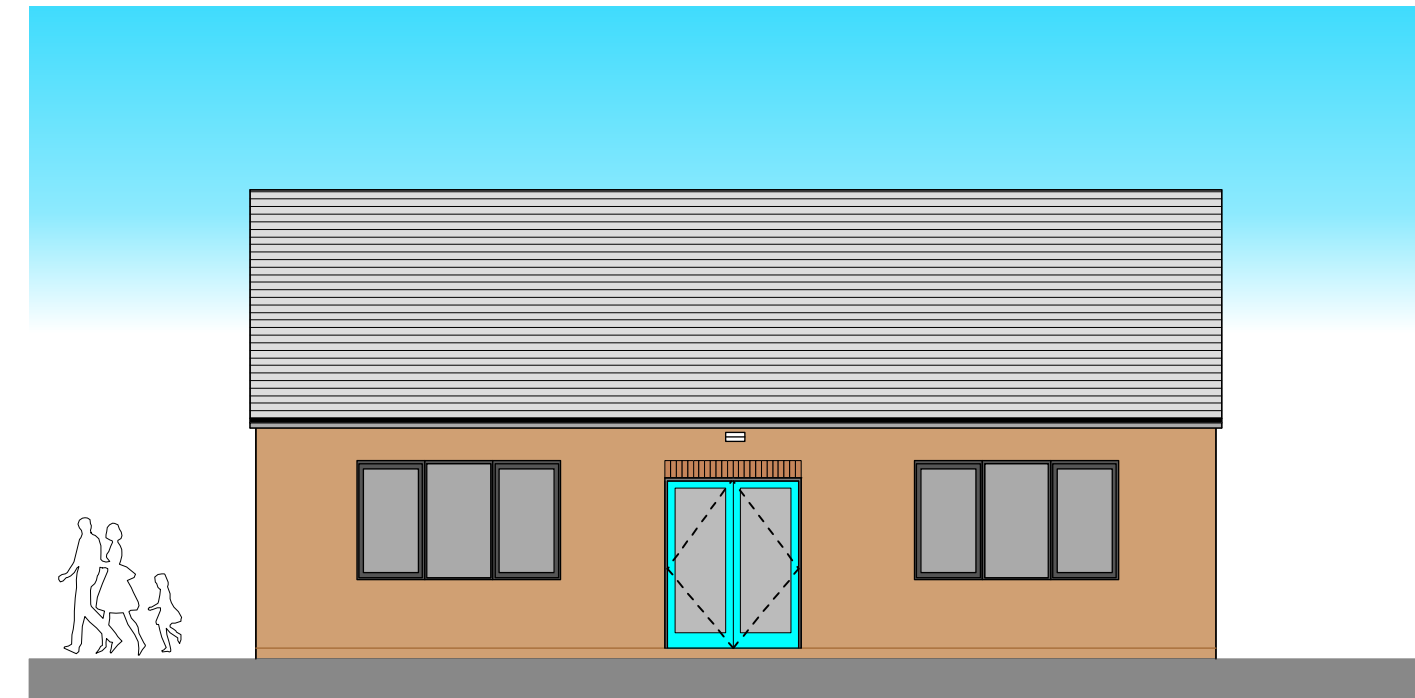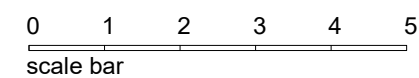


East Elevation

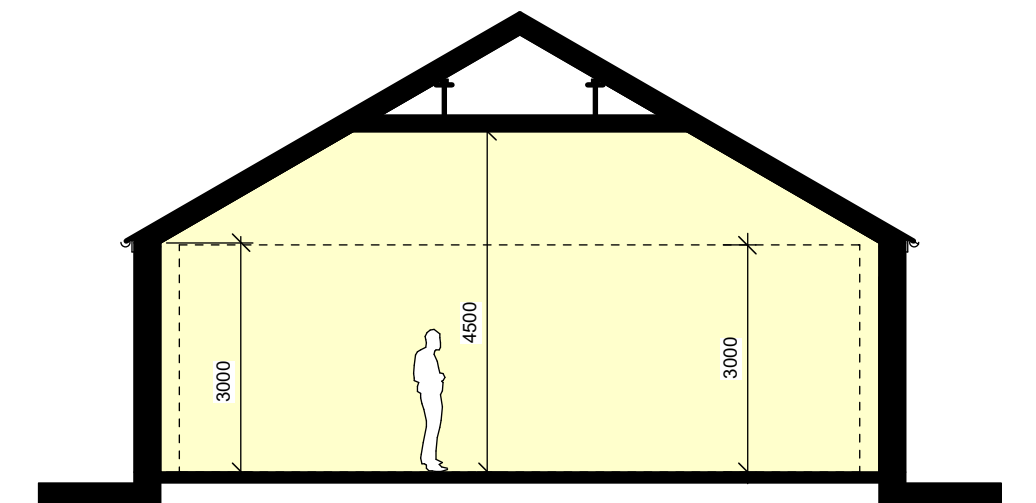


Cross Section
0 1 2 3 4 5
scale bar

External Finishes
Walls: Red facing brickwork
Light Grey Horizontal cladding to part West Elevation
Roof: Dark grey interlocking concrete roof tiles
Black/dark grey solar panels
Rainwater Goods: Black
Windows: Metal with a dark grey finish
External Doors: Glazed, metal with a dark grey finish
Solid, timber with dark grey frames and coloured leaves
Porch Framework: Natural oak, no finish
Gates & Railings: Metal with a galvanised finish
External Light: Wall mounted, notation =

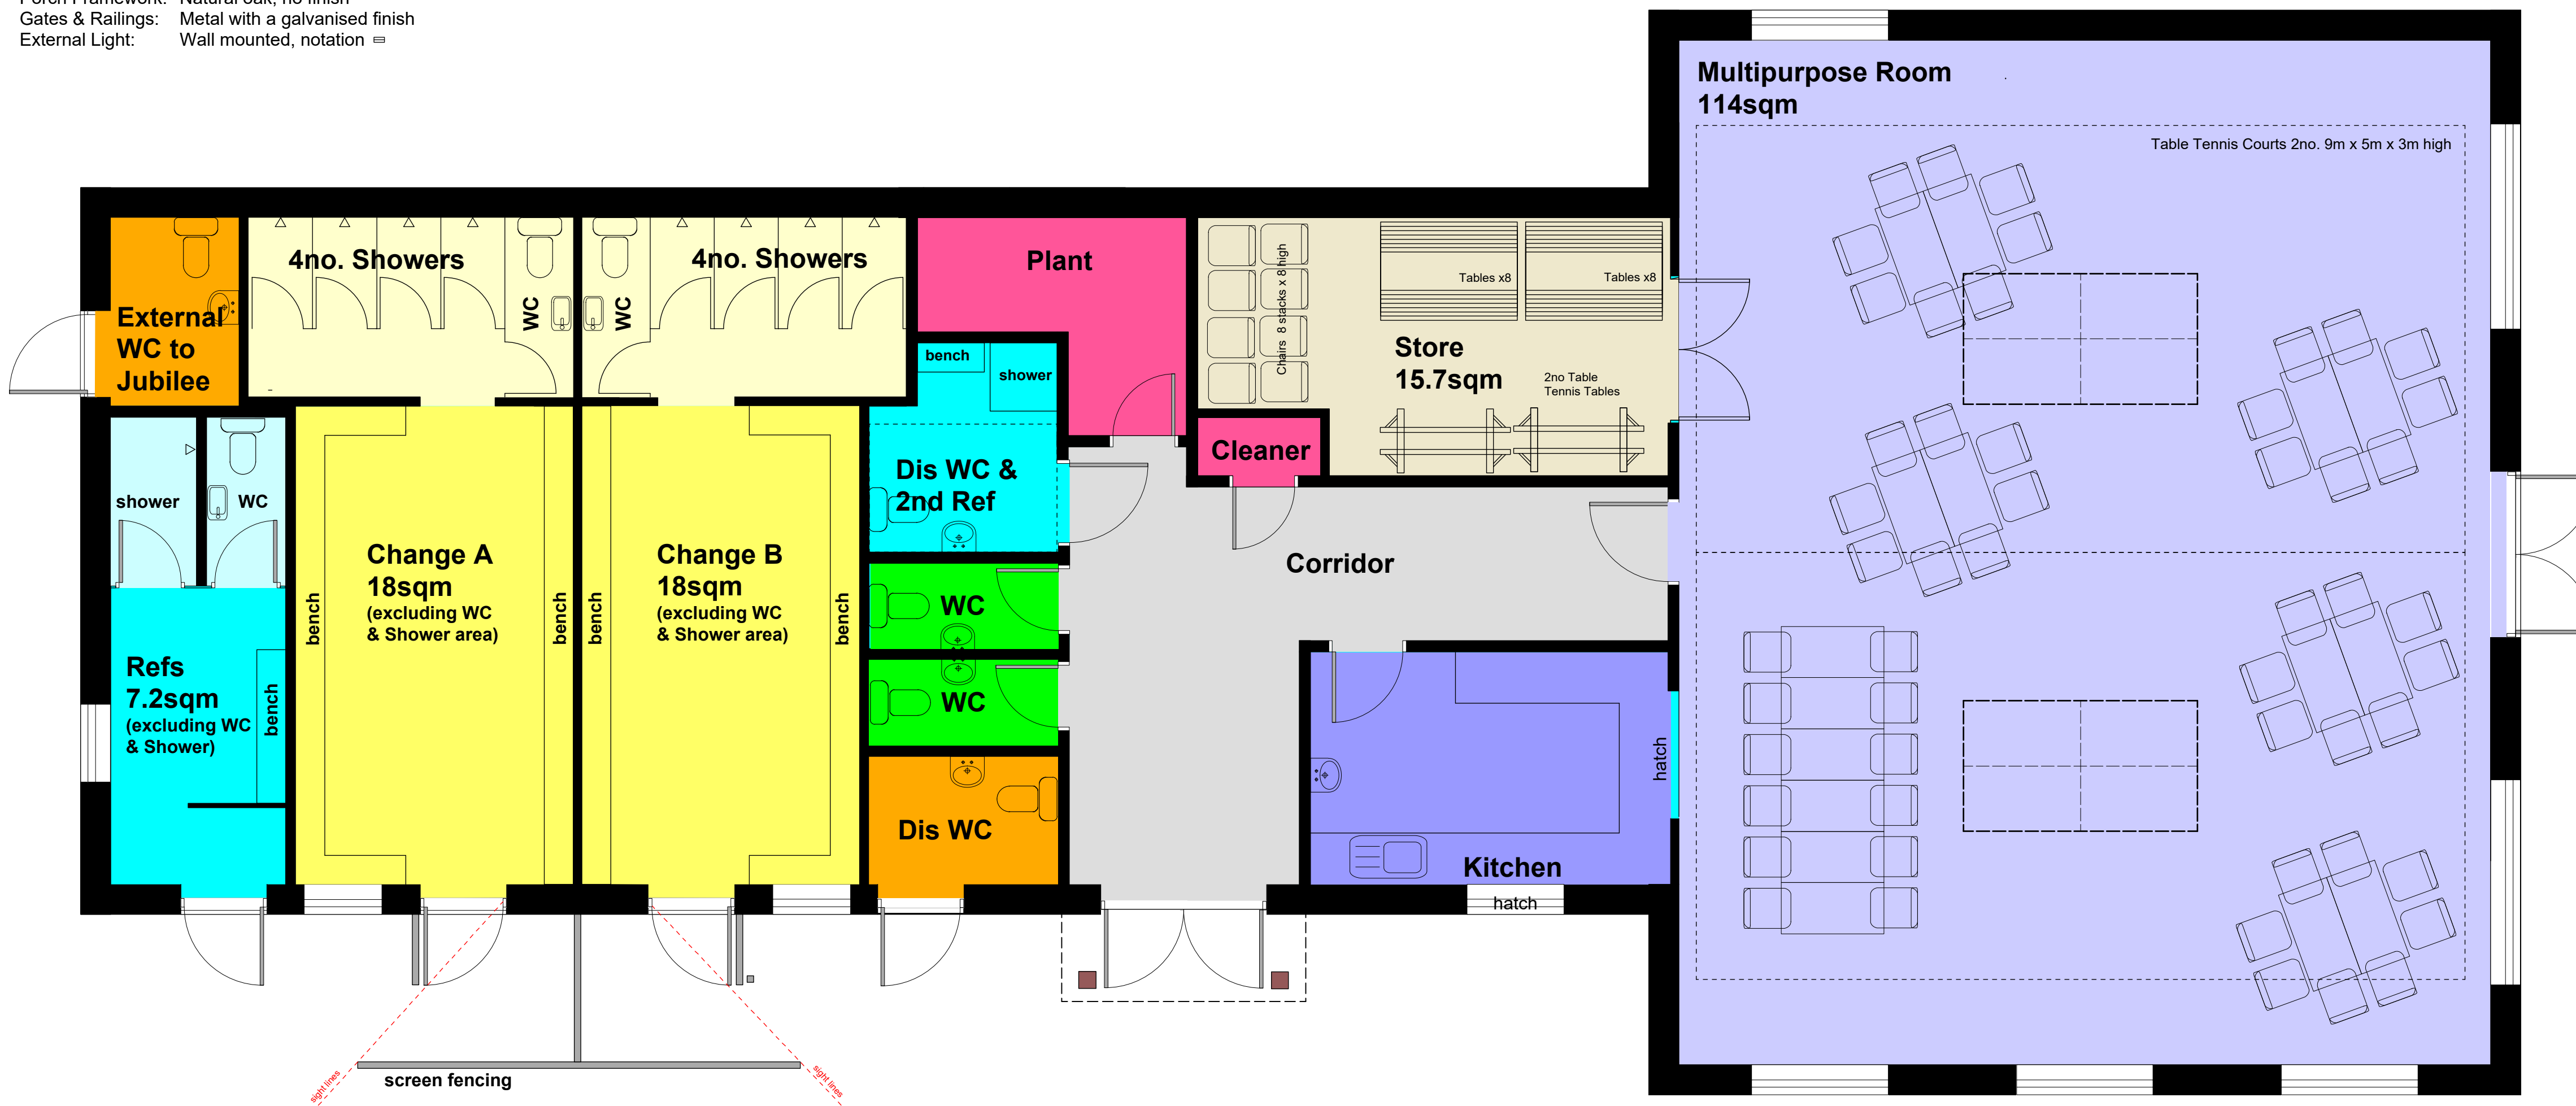

Floor Plan

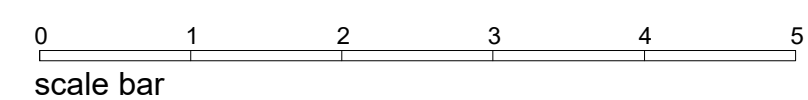

Community Building
Drawing 40 rev (-)
Scales Floor Plans 1:50 at A1
Elevations 1:100 at A1